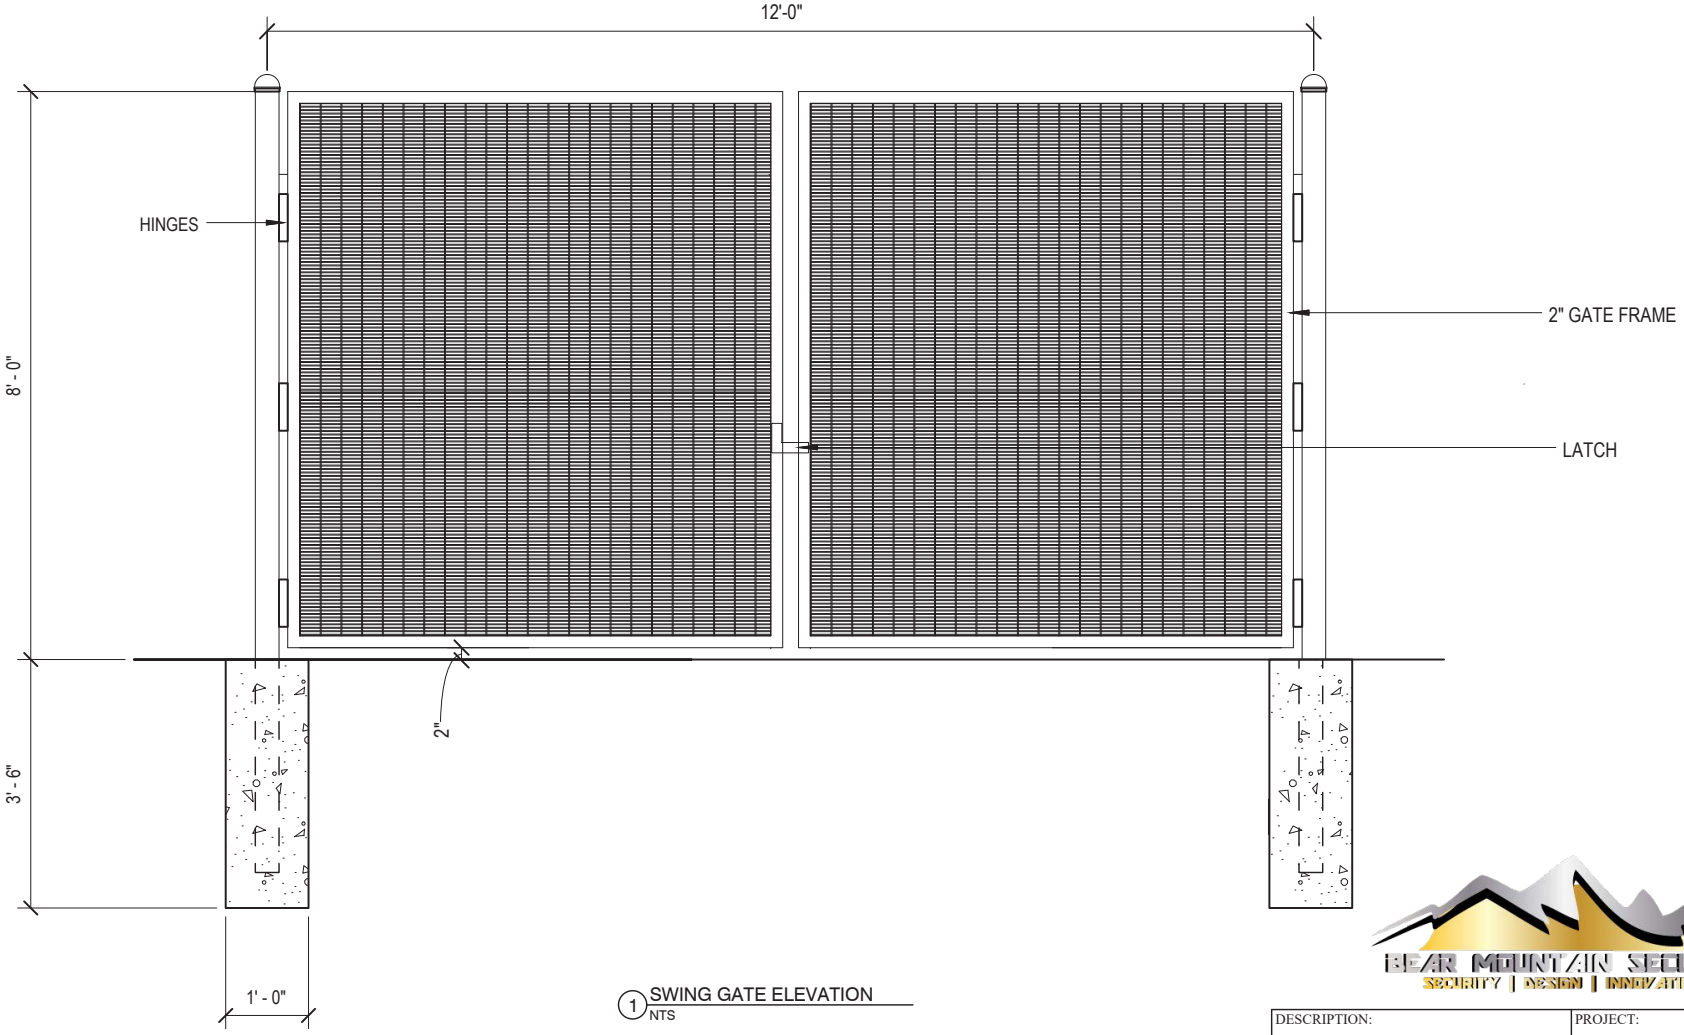

1 SWING GATE ELEVATION
NTS

BEAR MOUNTAIN SECURITY
SECURITY | DESIGN | INNOVATION

DESCRIPTION:	PROJECT:
12' Double Swing Gate	SecureMesh Level I

REVISION #	DESCRIPTION:	DATE:	BY:	CHECKED BY SN	DATE 12-10-2025
				DRAWN BY AG	SHEET 1 OF 1
				DRAWING #	SCALE NTS

FENCING